Block A

Block B

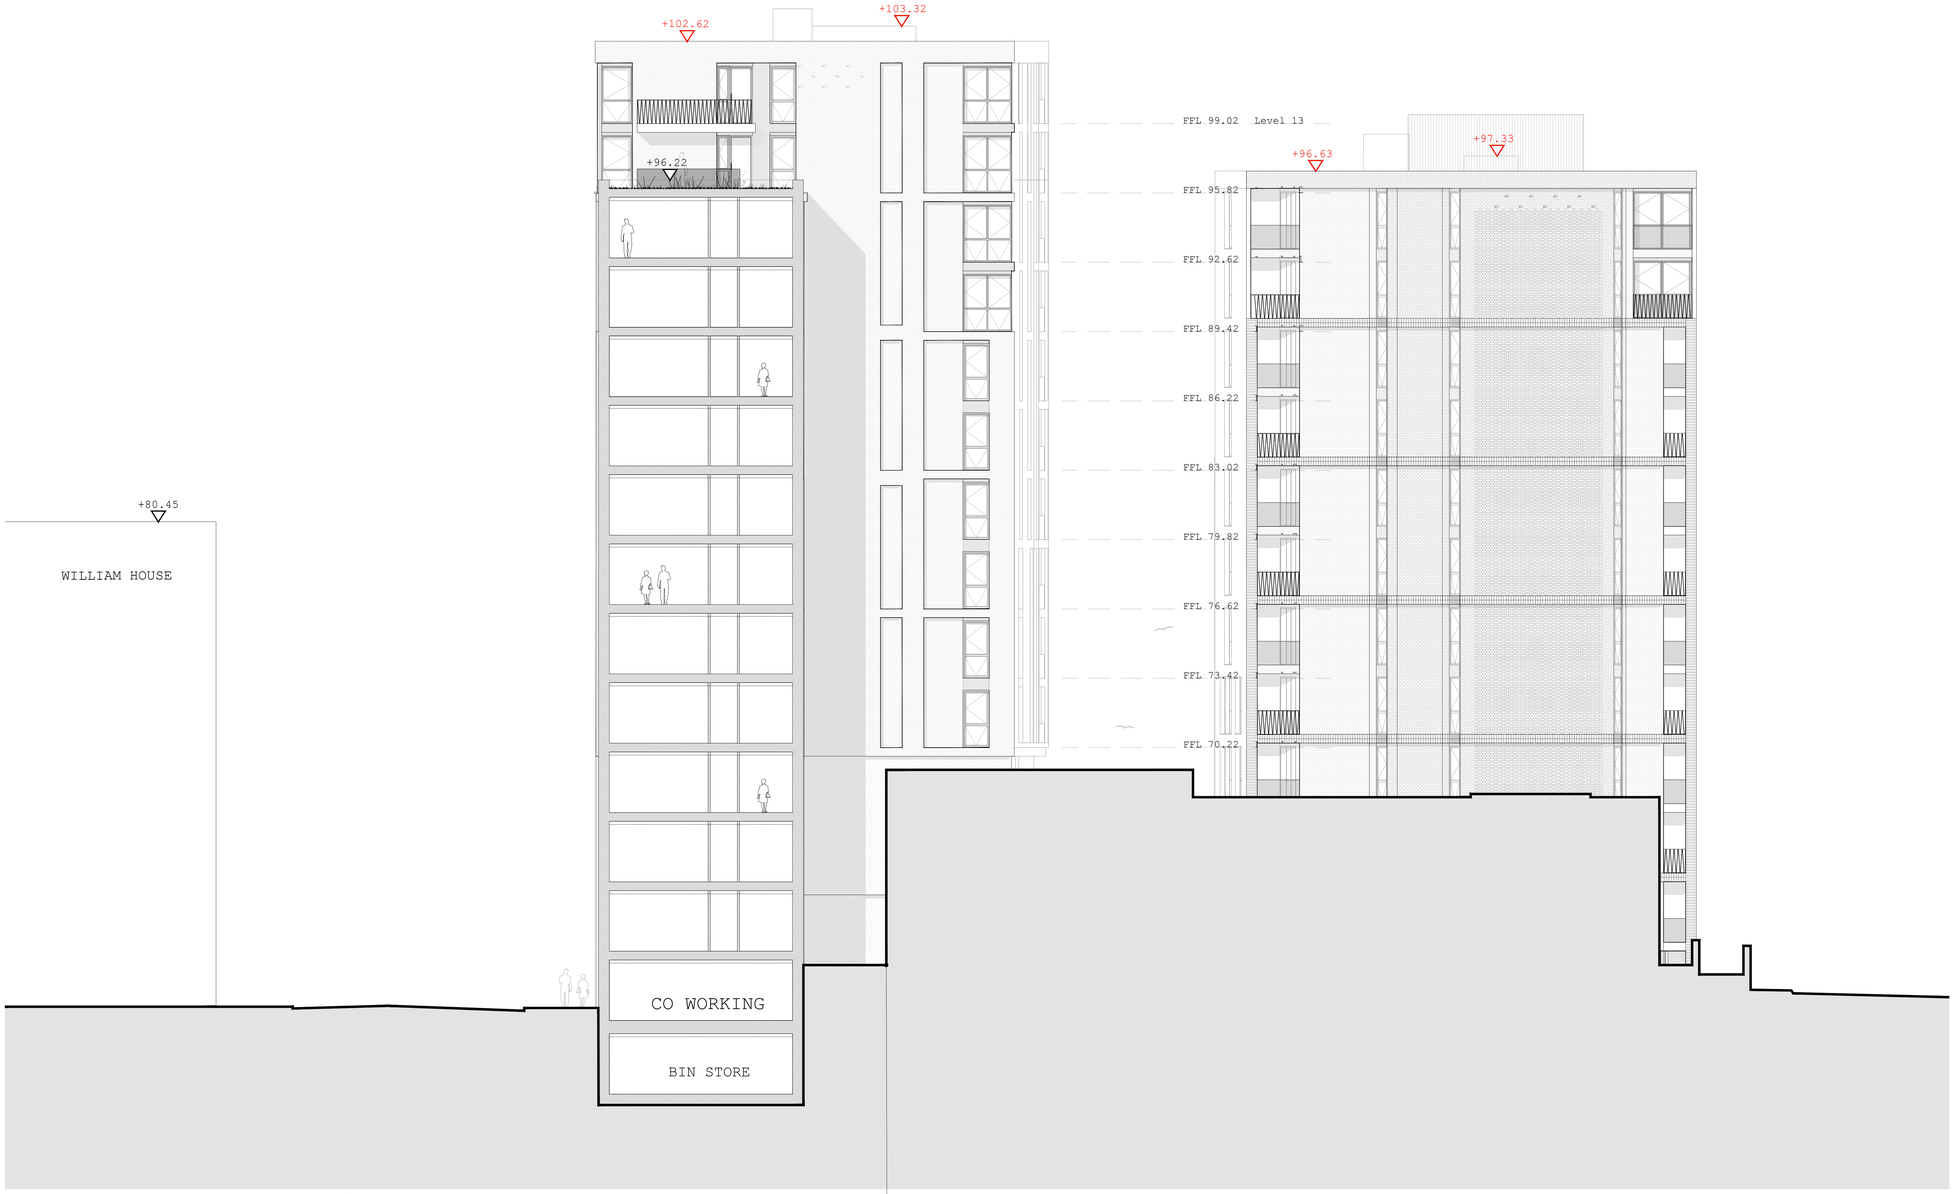

PROPOSED SECTION D-D'

1:100@A0

0 1 2 3 4 5M

Assumed ground level due to inaccessibility of adjacent sites

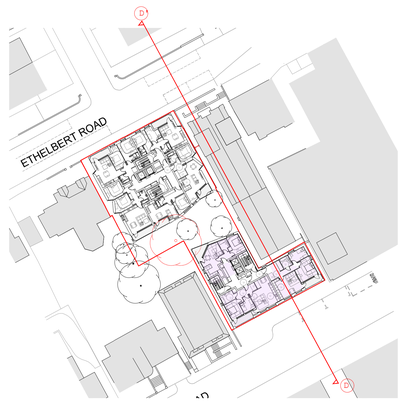

KEY PLAN

1:500@A0

0 5 10 20 30M

Demolition

R2 Addition of 2nd Stair ON 27.02.2023

Hollaway

London | 11a Acton Street | London | WC1X 9NG
T +44 (0) 20 7336 5423 | E londonOhollawaystudio.co.uk | W www.hollawaystudio.co.uk

Kent | The Tramway Stables | Rampart Road | Hythe | Kent | CT21 5BG
T +44 (0)1303 268 515 | E kentOhollawaystudio.co.uk | W www.hollawaystudio.co.uk

Project | Ringers Road
Bromley

Client | The Substantia Group

Title | Proposed Section D-D'

Status | PLANNING

Scale@A0 | 1:100 **Date** | 05.06.24 **Drawn** | GG **Chk'd** | LC

Project Number 18.085

Drawing Number 220.03

Revision R2

Xref Number