EXISTING BLOCK PLAN
(SCALE 1:200)

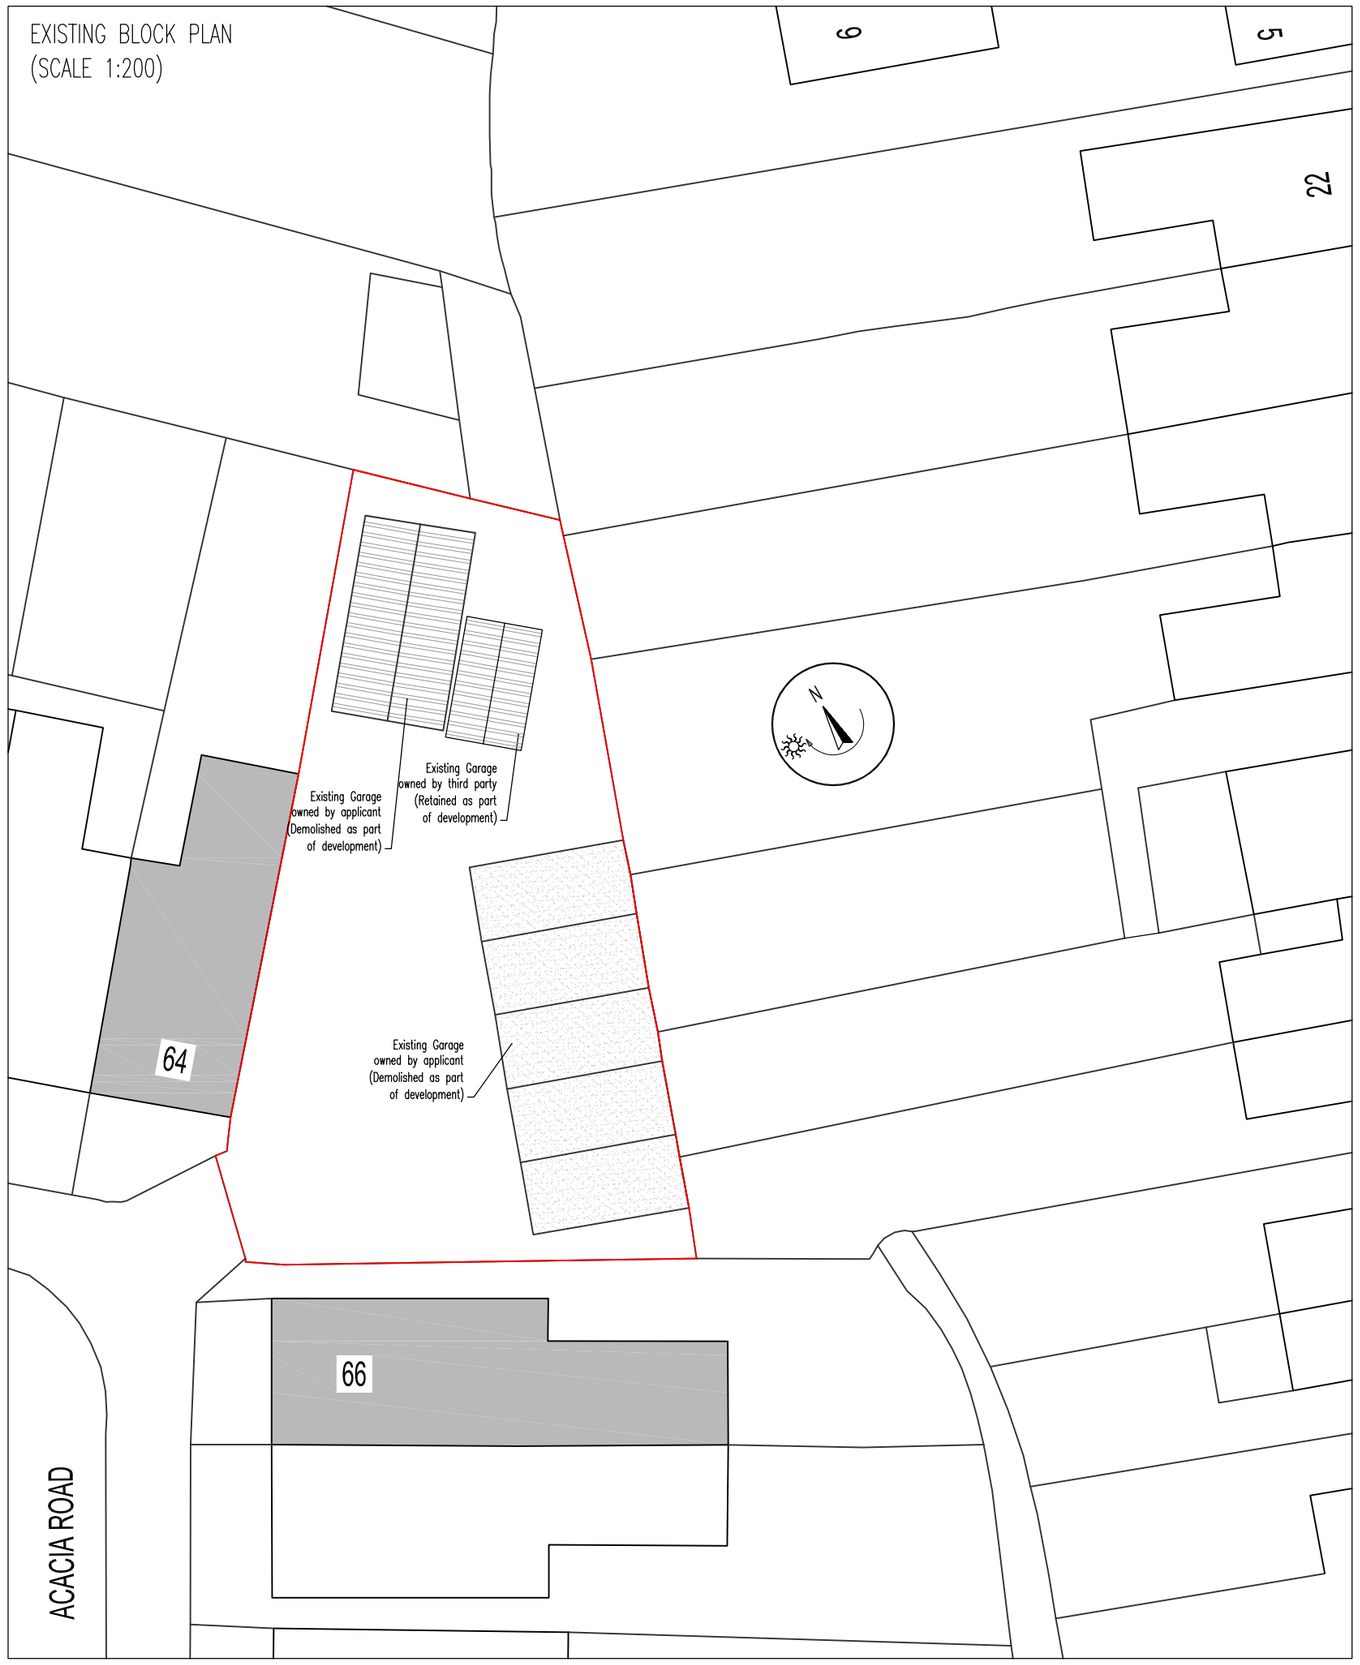

PROPOSED BLOCK PLAN
(SCALE 1:200)

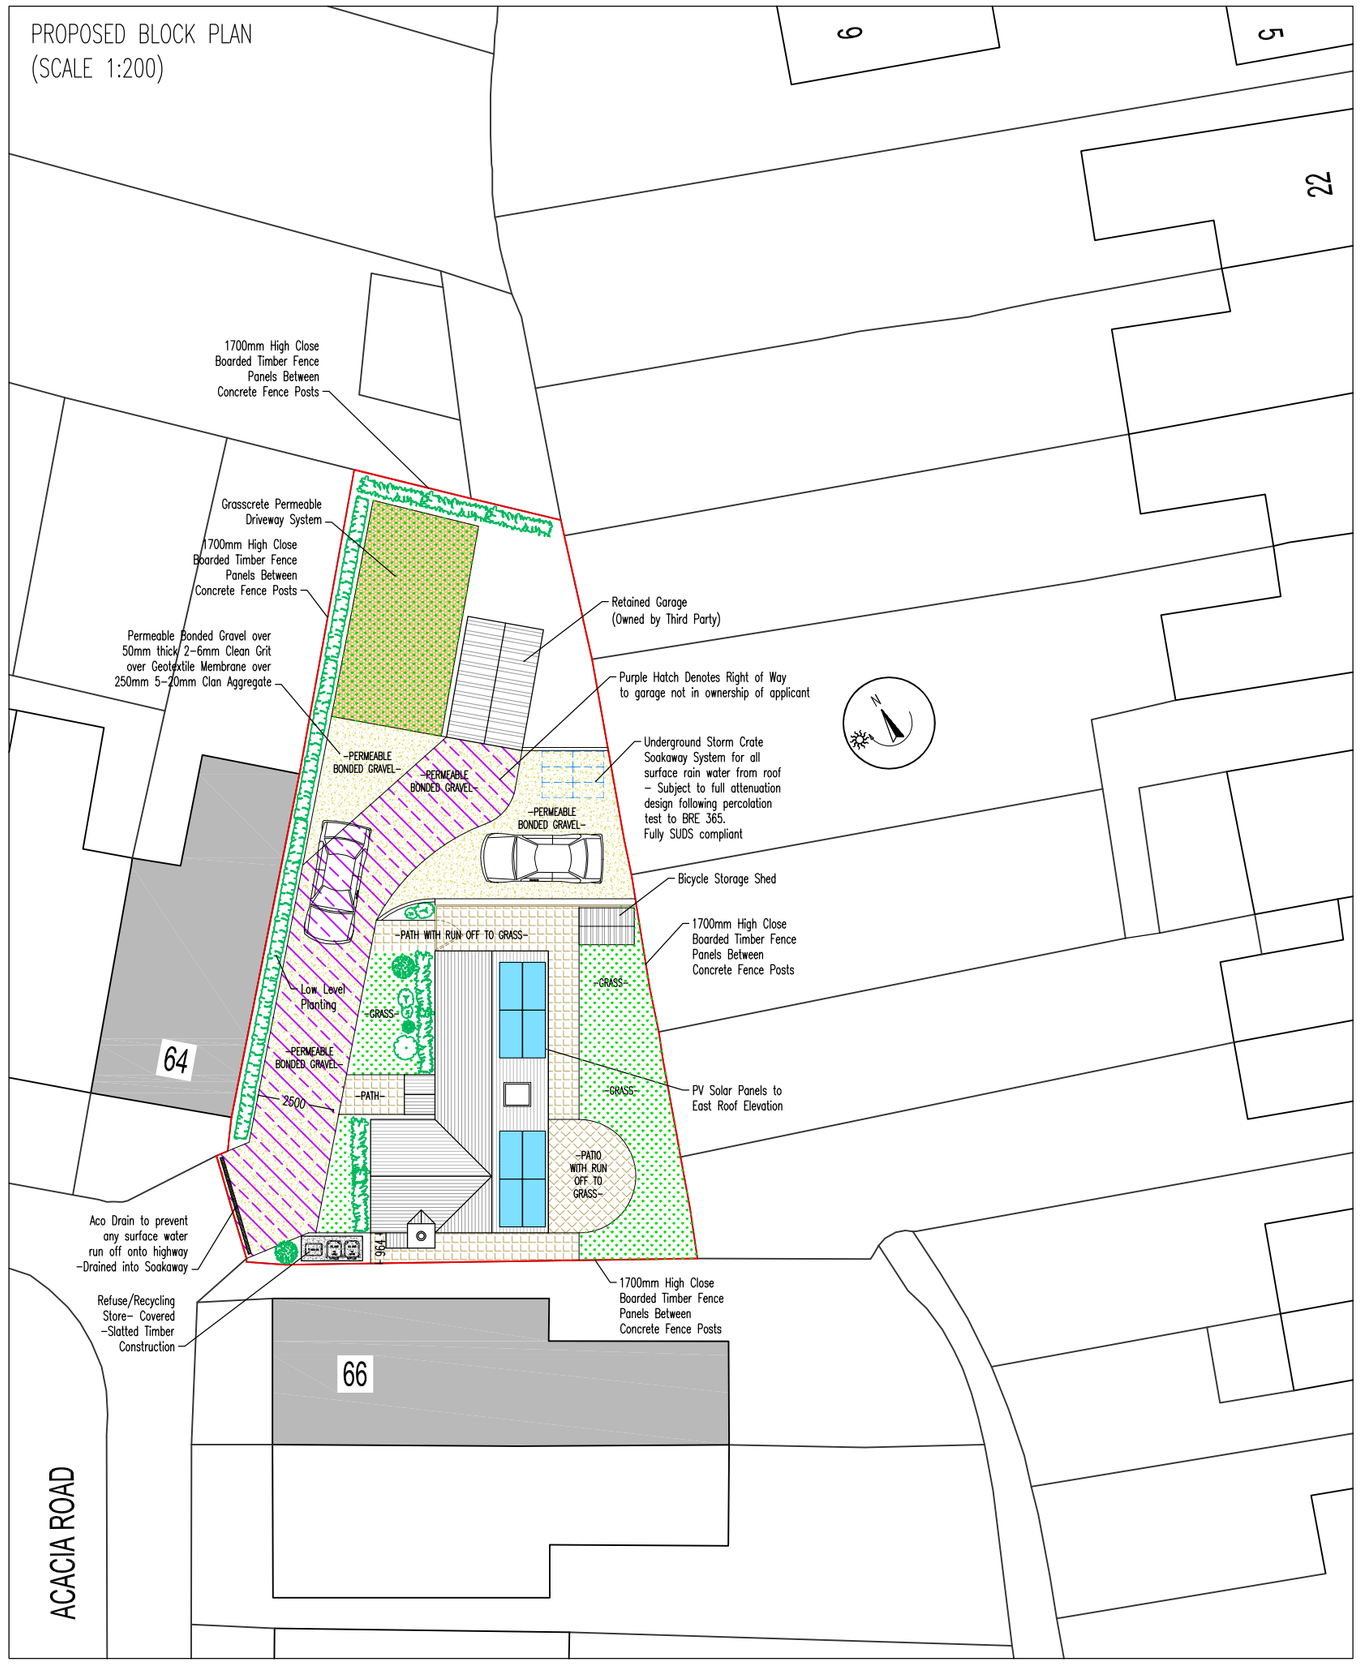

Rev:	Description:	Date:

Date: Scale @A2:

Project:

Title:
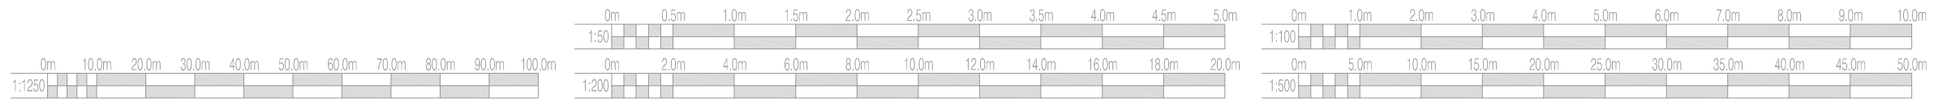
Drawing No: Revision: